FilmL.A., Inc.
6255 W Sunset Blvd, 12th Floor
Hollywood, CA 90028
t: (213)977-8600 - f: (213)977-8601
www.filmla.com

Summary Information

Permit No: F00156507 **Type of Permit:** FILMING **Release Date:** 09/23/2019

Production Company	NBCUNIVERSAL MEDIA, LLC A FULLY OWNED SUBSIDIARY OF COMCAST CORPORATION
Insured Company Name	NBCUNIVERSAL MEDIA, LLC A FULLY OWNED SUBSIDIARY OF COMCAST CORPORATION
Contact Phone No. 1	(212) 664-4444
Contact Phone No. 2	
Fax	
Address	30 ROCKEFELLER PLAZA NEW YORK, New York 10005
Production Title	DIRTY JOHN SEASON 2
Type of Production	TV Drama

Producer	Nan Bernstein
Director	Maggie Kiley
1st AD	Korey Pollard
Production Manager	Jesse Sternbaum
FilmL.A. Coordinator	Cody Penwell
Location Manager	Richard DiPatri
Primary Phone	Mobile - 323-854-8934
Secondary Phone	
Location Assistant	Matt Hickman
Primary Phone	Mobile - 323-547-9154
Secondary Phone	

Fees

Posting 300	$138.00
Posting 600	$414.00
Posting Max	$483.00
Notification Charge	$173.00
FILMLA NON-REFUNDABLE FILM APPLICATION FEE	$699.00
LA CITY LANE AND STREET CLOSURE FEE	$312.00
LA CITY FIRE DEPARTMENT SPOT CHECK SURCHARGE	$85.00

Total Permit Fee $2,304.00

Number of Locations 2

NOT A PERMIT

Permit #F00156507
FilmL.A., Inc.
6255 W Sunset Blvd, 12th Floor
Hollywood, CA 90028
t: (213)977-8600 - f: (213)977-8601
www.filmla.com

Summary Information

Location

Permit Number F00156507
Production Company NBCUNIVERSAL MEDIA, LLC A FULL...
Insured Company NBCUNIVERSAL MEDIA, LLC A FULL...
Production Title DIRTY JOHN SEASON 2

Location Manager Richard DiPatri
Primary Phone Mobile - 323-854-8934
Secondary Phone

Location Address 1633 Purdue Ave, Los Angeles, CA, 90025
Location Type Courthouse
Location Description LA SUPERIOR COURTHOUSE
Prep Dates 9/23/2019 - 9/23/2019 07:00 - 19:00 1 day
Film Dates 9/24/2019 - 9/24/2019 05:00 - 20:00 1 day
Strike Dates 9/25/2019 - 9/25/2019 07:00 - 19:00
Open or Closed to the Public Open
Generic Conditions **THE CONSUMPTION OF ALCOHOLIC BEVERAGES AND THE USE OF DRUGS, INCLUDING MARIJUANA, ON LOCATION BY ANY CAST, CREW, OR INVITED GUESTS IS STRICTLY PROHIBITED.**
*Certain service and personnel fees required by jurisdictional agencies are not collected by FilmL.A. Any such fees must be paid directly to the appropriate agency, and a separate invoice will be provided to the permittee.
Equipment staging and vehicles may park on one side of the street only.
Must Maintain 5' Clearance on Sidewalks/Walkways
Must maintain local/emergency access
No cast or crew parking on area streets
No interference with merchant activity.
No interference with vehicular or pedestrian traffic
Please see attached document Agent_Letter-Dirty_John.pdf

Equipment on Location

Type	Quantity
10 Ton Truck	2
5 or 10 ton trucks	2
Cast/Crew vehicles	75
Catering Truck	1
Condors	1
Cranes	1
Cube Trucks	3
Generator	1
Honey Wagons	1
Picture vehicles	5
Portable restrooms	1
Scissor Lifts	1
Stakebed Trucks	4
Vans	4

Personnel on Location

Type	Quantity
Cast	5
Crew	85
Extras	15

Filming Activities For Notifications - Matt Hickman 323-547-9154; Posting Only - All other Activity on State Property;

Jurisdiction **Political:** Los Angeles City - Council District 11 **Police:** Los Angeles Police Department **Fire:** Los Angeles City

Thomas Guide Page: 632 **Grid:** A5

NOT A PERMIT

FilmL.A., Inc.
6255 W Sunset Blvd, 12th Floor
Hollywood, CA 90028
t: (213)977-8600 - f: (213)977-8601
www.filmla.com

Summary Information — Location

Permit Number F00156507
Production Company NBCUNIVERSAL MEDIA, LLC A FULL...
Insured Company NBCUNIVERSAL MEDIA, LLC A FULL...
Production Title DIRTY JOHN SEASON 2

Location Manager Richard DiPatri
Primary Phone Mobile - 323-854-8934
Secondary Phone

Approvals LOS ANGELES CITY POLICE DEPARTMENT Gabriel Aleman

Parking

Base Camp
Location Type : Other Location
13477 Fiji Way, Marina del Rey, CA, 90292

Crew Parking
Location Type : Other Location
13477 Fiji Way, Marina del Rey, CA, 90292

Parking Notes
Marina Del Rey Public Launch Ramp
Requesting 100 Spaces on 9/23 7A - 4A
9/24 250 Spaces in at 3AM / Out at 12AM (9/25)

LOT 1 - South End - 30 Spaces - 7A - 10P 9/24 (Leaving closest spaces open for patrons of Fishermans Village) (pending)

Posting "No Parking" signs B/S PURDUE FROM SANTA MONICA GOING SOUTH TO DEAD END
Approximate Footage 301 - 600 **Log Number** 255371
Date(s) 9/23/2019 to 9/25/2019 **Time(s)** 00:00 to 00:00

Posting "No Parking" signs E/S BUTLER 100 FEET ON EITHER SIDE OF DRIVEWAY (1633 BUTLER,)
W/S BUTLER 125 FEET ACROSS FROM DRIVEWAY (1633 BUTLER)

POSTING CANCELED - PER DOT NO FEES DUE
Approximate Footage County Parking **Log Number** 255554
Date(s) 9/23/2019 to 9/24/2019 **Time(s)** 00:00 to 00:00

Posting "No Parking" signs W/S PURDUE FROM IOWA AVE GOING NORTH TO END OF CUL DE SAC.
Approximate Footage 301 - 600 **Log Number** 255839
Date(s) 9/24/2019 to 9/24/2019 **Time(s)** 00:00 to 00:00

Posting "No Parking" signs B/S IOWA AVE FROM BUTLER GOING EAST 125 FEET
W/S CORINTH AVE FROM IDAHO AVE GOING 60 FEET SOUTH
E/S CORINTH AVE 1 METER SPOT DIRECTLY IN FRONT OF 1656 CORINTH
Approximate Footage 301 - 600 **Log Number** 255841
Date(s) 9/24/2019 to 9/24/2019 **Time(s)** 00:00 to 00:00

NOT A PERMIT

FilmL.A., Inc.
6255 W Sunset Blvd, 12th Floor
Hollywood, CA 90028
t: (213)977-8600 - f: (213)977-8601
www.filmla.com

Summary Information — Location

Permit Number F00156507
Production Company NBCUNIVERSAL MEDIA, LLC A FULL...
Insured Company NBCUNIVERSAL MEDIA, LLC A FULL...
Production Title DIRTY JOHN SEASON 2

Location Manager Richard DiPatri
Primary Phone Mobile - 323-854-8934
Secondary Phone

Location Address 19854 Dina Pl, San Fernando Valley, CA, 91311
Location Type Private Residence
Prep Dates 9/23/2019 - 9/24/2019 07:00 - 19:00 2 days
Film Dates 9/25/2019 - 9/26/2019 06:00 - 22:00 2 days
Strike Dates 9/27/2019 - 9/27/2019 07:00 - 19:00
Open or Closed to the Public Closed

Generic Conditions
THE CONSUMPTION OF ALCOHOLIC BEVERAGES AND THE USE OF DRUGS, INCLUDING MARIJUANA, ON LOCATION BY ANY CAST, CREW, OR INVITED GUESTS IS STRICTLY PROHIBITED.
*Certain service and personnel fees required by jurisdictional agencies are not collected by FilmL.A. Any such fees must be paid directly to the appropriate agency, and a separate invoice will be provided to the permittee.
*LA CITY AND/OR LA COUNTY FIRE CHECKLIST ATTACHED TO FINAL PERMIT. THE PERMITTEE IS RESPONSIBLE FOR COMPLETING CHECKLIST PRIOR TO FILMING ACTIVITY AT THIS LOCATION. NON COMPLIANCE MAY RESULT IN ASSIGNMENT OF A FIRE OFFICER.
All closures impacting sidewalks must be implemented per WATCH manual, CA MUTCD TA-28 & TA-29
Community Survey Obtained
Equipment staging and vehicles may park on one side of the street only.
Must Maintain 5' Clearance on Sidewalks/Walkways
Must maintain local/emergency access
No cast or crew parking on area streets
No interference with merchant activity.
Number of uniformed officers listed on the permit is a minimum requirement. Permittee remains responsible for deploying a sufficient number of uniformed officers to provide traffic and crowd control to ensure the safety of the film crew and the public.
Traffic control must be done in accordance w/MUTCD
Traffic Officers Required

Please see attached documents
U29049.pdf
Devonshire St btwn Oakdale going east 650 ft NS curb+bike - Dirty John.pdf

Equipment on Location

Type	Quantity
10 Ton Truck	2
5 or 10 ton trucks	2
Cast/Crew vehicles	75
Catering Truck	1
Condors	1
Cranes	1
Cube Trucks	3
Generator	1
Honey Wagons	1
Picture	5

Personnel on Location

Type	Quantity
Cast	5
Crew	85
Extras	15
Off-Duty/Retired LAPD Officer(s)	2
Spot Check	1

NOT A PERMIT

FilmL.A., Inc.
6255 W Sunset Blvd, 12th Floor
Hollywood, CA 90028
t: (213)977-8600 - f: (213)977-8601
www.filmla.com

Summary Information — Location

Permit Number F00156507
Production Company NBCUNIVERSAL MEDIA, LLC A FULL...
Insured Company NBCUNIVERSAL MEDIA, LLC A FULL...
Production Title DIRTY JOHN SEASON 2

Location Manager Richard DiPatri
Primary Phone Mobile - 323-854-8934
Secondary Phone

vehicles	
Portable restrooms	1
Scissor Lifts	1
Stakebed Trucks	4
Vans	4

Filming Activities Drive ups & away; Equipment on sidewalk, in curb lane & across street; Interior and exterior dialogue; Intermittent pedestrian control; Intermittent traffic control - 2 minutes standard; Filmla Notification: Suzanne Shugarman cell 323-646-9331; Actors smoking int/ext ; Open flame BBQ in Backyard;

Special Effects: F/X Permit # U29049

Type	No. Times Per Day	No. Takes Per Take
Open flame BBQ	15 - 20	15 - 20

Description of F/X Scene: LPG BBQ WORKING IN BACK YARD FOR A COOK OUT SCENE.

- (1) 5-GALLON PROPANE TANK

*SPOT CHECK FOR FX

Jurisdiction **Political:** Los Angeles City - Council District 12 **Police:** Los Angeles Police **Fire:** Los Angeles City Department

Thomas Guide **Page:** 500 **Grid:** E4

Approvals

LOS ANGELES CITY POLICE DEPARTMENT	Gabriel Aleman
FILML.A. CLOSURES	Adrian Fayad
LOS ANGELES CITY DEPARTMENT OF PUBLIC WORKS	LaMeisha Candler

Parking

Base Camp Location Type : Other Location — 10480 Winnetka Ave, Los Angeles, CA, 91311

Crew Parking Location Type : Other Location — 10480 Winnetka Ave, Los Angeles, CA, 91311

Parking Notes
4AM Entry for Catering

Posting "No Parking" signs B/S DINA PL FROM STEVEN PL TO END OF CUL DE SAC
W/S STEVEN PL FROM HIAWATHA TO CUT DE SAC
S/S HIAWATHA FROM CORBIN GOING 300' WEST

Approximate Footage more than 1800 **Log Number** 255579

Date(s) 9/25/2019 to 9/26/2019 **Time(s)** 00:00 to 00:00

Posting "No Parking" signs B/S DINA PL FROM END OF CUL DE SAC GOING 150' EAST

Approximate Footage 0 - 300 **Log Number** 255582

Date(s) 9/23/2019 to 9/24/2019 **Time(s)** 07:00 to 19:00

Posting "No Parking" signs B/S DINA PL FROM END OF CUL DE SAC GOING 150' EAST

Approximate Footage 0 - 300 **Log Number** 255583

NOT A PERMIT

FilmL.A., Inc.
6255 W Sunset Blvd, 12th Floor
Hollywood, CA 90028
t: (213)977-8600 - f: (213)977-8601
www.filmla.com

Summary Information — Location

Permit Number F00156507
Production Company NBCUNIVERSAL MEDIA, LLC A FULL...
Insured Company NBCUNIVERSAL MEDIA, LLC A FULL...
Production Title DIRTY JOHN SEASON 2

Location Manager Richard DiPatri
Primary Phone Mobile - 323-854-8934
Secondary Phone

Date(s) 9/27/2019 to 9/27/2019 **Time(s)** 07:00 to 19:00

Lane / Full Closure N/S CURB LANE PLUS BIKE LANE CLOSURE OF DEVONSHIRE FROM HEADING 650 FEET EAST FROM OAKDALE (CONTINUOUS)

Approximate Footage 0 - 300

Date(s) 9/25/2019 to 9/26/2019 **Time(s)** 06:00 to 22:00

NOT A PERMIT

Appointment of Stanley Production Services
As Authorized Agent and Representative

I certify that I am a representative of NBC Universal Media LLC ("Principal") and am authorized to enter into binding contractual agreements on its behalf. I further certify that I am authorized by Principal to appoint other representatives and agents for Principal and to give such representatives and agents authority to enter into and bind Principal to agreements relating to the issuance of and compliance with location film (e.g. theatrical, television, commercial and other motion. picture filming) and still photographic permits, including the permits themselves and any riders to such permits. Acting on behalf of Principal in my capacity as its authorized representative, I appoint Stanley Production Services and it employees and agents SPS as Principal's authorized representatives and agents to apply for location film (e.g. theatrical, television, commercial and other motion. picture filming) and still photographic permits on behalf of Principal through FilmLA, Inc. for any city, county or through any other jurisdictions where FilmLA, Inc. operates, to negotiate, discuss, accept, modify, agree to and bind Principal to the terms and conditions of such permits (including all restrictions and/or community guidelines applicable to any such permit); and to execute such permits on behalf of Principal. Principal understands, acknowledges and agrees that it (and/or its insurer) remains responsible and liable for all obligations imposed by or incidental to any permit or rider issued to Principal signed by any employee or agent of (including any coordinator, runner or messenger used by) SPS Principal further agrees to comply with the terms and conditions of any such permits and hereby appoint SPS as an authorized representative to facilitate compliance with such terms and conditions following issuance of any such permits and to enter into agreements for Principal with respect thereto. Any person, agency, entity, or organization (including FilmLA, Inc. and any city, county or other jurisdictions where FilmLA, Inc. operates) may rely upon this appointment and need not obtain further authorization for any act described herein. An original or faxed copy of this appointment shall be sufficient, and may be treated as an original for your purposes. The appointment may be revoked by Principal at any time in writing delivered to FilmLA, Inc., but in any case shall expire one (1) year from the date of execution set forth below.

I declare under penalty of perjury under the laws of the State of California that I am authorized to appoint SPS as agent for Principal, and based upon that authority I hereby appoin SPS as Principal's agent as set forth herein.

Date: 9/4/19

Richard DiPatri

Representative's Signature

Representative's Name (Please Print)

Location Manager

Representative's Title (Please Print)

NBC Universal Media LLC

Name of Principal (i.e. company name) (Please Print)

Street: 100 Universal City Plaza, Bldg 6128 3rd Fl
City: Universal City
State: CA
ZIP: 61608

Principal's Mailing Address (Please Print)

818-335-5479

Principal's Phone Number (Please Print)

Stanley Production Services

957 Woodlawn Dr
Thousand Oaks Ca 91360

NOT A PERMIT

F-315-U

LOS ANGELES FIRE DEPARTMENT

Permit #F00156507

Permit No: 29049

Date Issue 9/20/2019

SPECIAL PERMIT TO USE SPECIAL EFFECTS

State Lic No 1120.06

Name:	BELLISSIMO, THOMAS L.	Address:	15770 SANDYOAK LN			Phone:	(213) 200-9941
Company:	BELLISSIMO=BELARDINELLI EFFECT	City:	SANTA CLARITA			Mobile:	
Email:	effectstom@yahoo.com	State:	CA	Zip:	91387	Fax:	(661) 252-0111

2nd Operator: 3475.08 TRISTAN BELLISIMO

Production Title: DIRTY JOHN 2 Production Company: NBC UNIVERSAL

Location: 19854 DINA PL

PERMISSION IS HEREBY GRANTED TO SIMULATE:

LPG BBQ WORKING IN BACK YARD FOR A COOK OUT SCENE

USING THE FOLLOWING SPECIAL EFFECTS MATERIAL:

1-5 GAL PROPANE TANK

UNDER THE FOLLOWING CONDITIONS:

UNDER THE DIRECT SUPERVISION OF BELLISSIMO, THOMAS L., 1120.06 AND SPOT CHECK FOR EFFECTS ONLY
FP# 156507

ADDITIONAL TERMS AND CONDITIONS

992.6 HSC RESPONSIBILITY. The Company representative shall provide to the authority having jurisdiction the name and license number of the special effects operator who shall have the authority, responsibility and be in charge of handling all Special Effects Material. The company representative shall also allocate sufficient time to the Special Effects Pyrotechnic Operator to prepare for the transportation, parking, storing, securing daily, discharging, disposing of, or otherwise handling of fireworks, pyrotechnic devices, or materials in a sane manner. Upon completion of firing, no unauthorized person shall be permitted access to the firing area until the licensed pyrotechnic operator has determined the area to be safe and secure.

NOTICE: The permittee and production company shall be advised that this permit in no way removes or modifies their responsibility to comply with any other applicable laws or ordinances, including those relating to excessive noise.

57.105.8 THE CHIEF SHALL HAVE THE POWER TO REVOKE OR SUSPEND ANY SPECIAL PERMIT UPON VIOLATION OF THE TERMS AND CONDITIONS IN ACCORDANCE WITH PROVISIONS OF SECTION 57.105.5 OF THE LOS ANGELES MUNICIPAL CODE.

SUBJECT TO FIELD INSPECTION NO DEVIATION WITHOUT WRITTEN PERMISSION

TEMPORARY FROM

9/25/2019 TO **9/26/2019**

Fire Chief
By: OWENS
Phone: 213 978-3670

lafd:rev 2/2017

NOT A PERMIT

Permit #F00156507

Ⓢ TRAFFIC SIGNAL

● TRAFFIC CONE

TYPE I W/ SIGN

HIGH LEVEL WARNING DEVICE

ALL TRAFFIC CONTROL WILL BE INSTALLED TO MEET OR EXCEED THE LATEST CA-MUTCD MINIMUM REQUIREMENTS

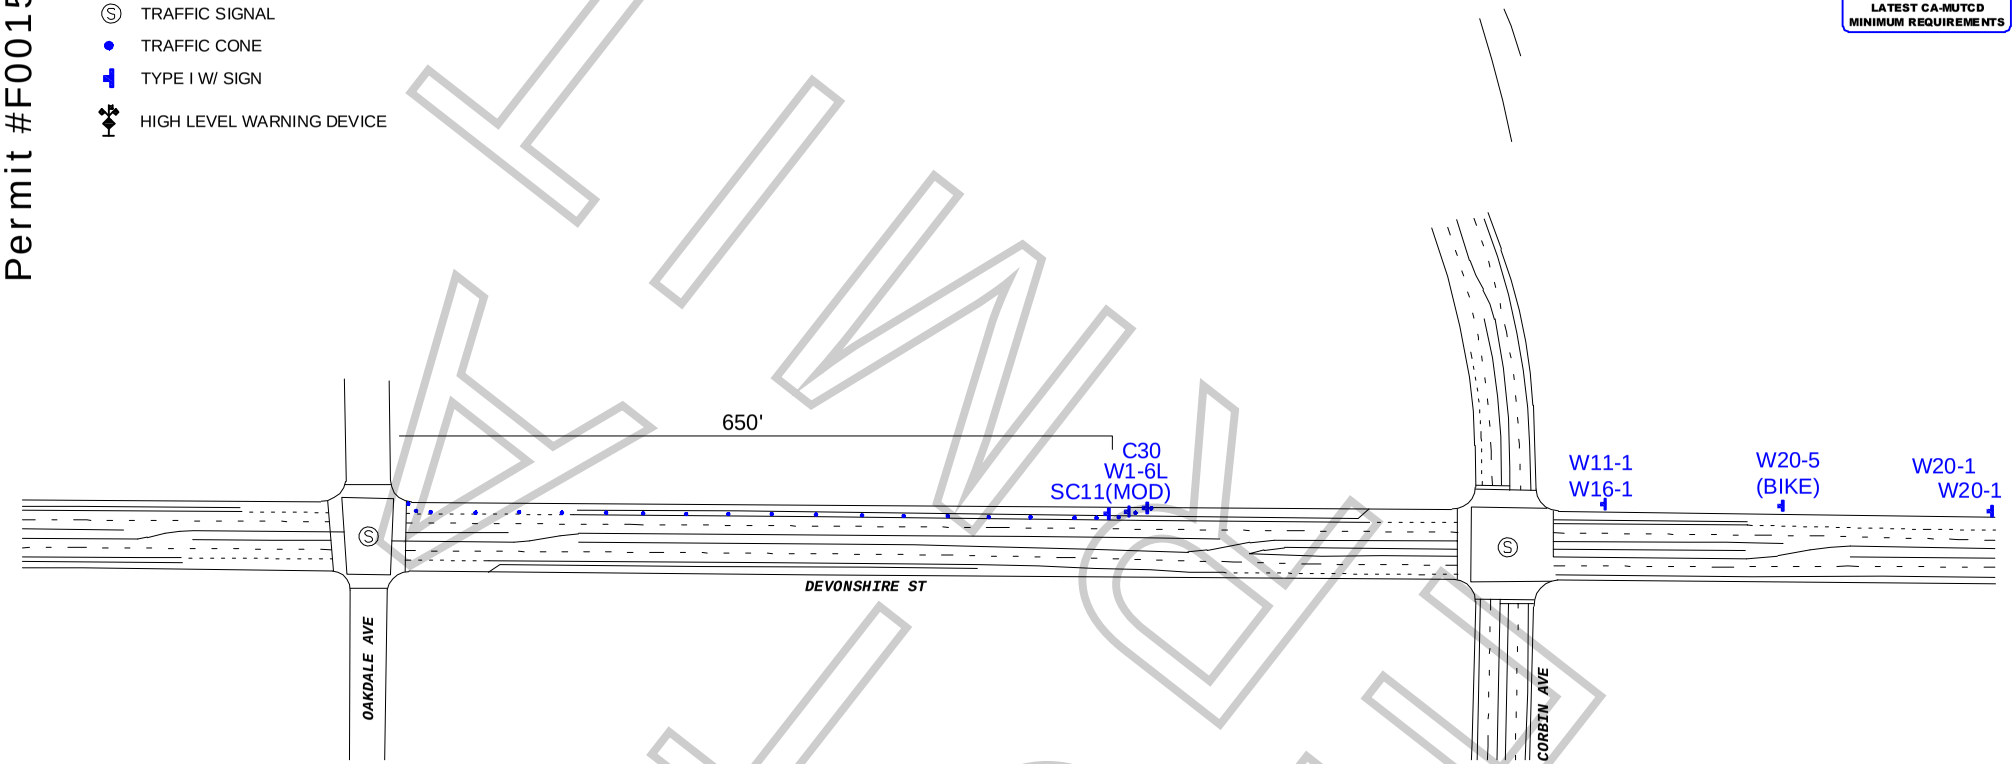

KINKOS ONLY

WORK ZONE TRAFFIC CONTROL PLAN
GENERAL NOTES

1. DATE/TIME: 9-25-19 FROM 06:00 HOURS TO 9-26-19 22:00 HOURS.

2. ALL SIGNING, STRIPING, AND TRAFFIC CONTROL DEVICES SHALL CONFORM TO THE (CURRENT) STATE OF CALIFORNIA DEPARTMENT OF TRANSPORTATION (CALTRANS) STANDARD PLANS AND STANDARD SPECIFICATIONS, CALIFORNIA MUTCD, AND ANY ADDENDUMS THERETO, AND AS SHOWN ON THESE PLANS, SYMBOLS AND ABBREVIATIONS USED ARE SHOWN ON CALTRANS STANDARD PLANS.
3. THERE WILL BE NO INTERFERENCE WITH TRAFFIC SIGNALS OR CROSSWALKS.
4. CONES WILL BE 28" MINIMUM HEIGHT AND HAVE REFLECTORIZED SLEEVES FOR NIGHT WORK.
5. POLICE WILL DIRECT TRAFFIC IF NECESSARY.

TCP FOR: NBC: "DIRTY JOHN"

LOCATION: N/S CURB & BIKE LANE - DEVONSHIRE ST FROM OAKDALE GOING EAST 650 FT. CHATSWORTH, CALIFORNIA

CONTACT: MIKE WEBSTER
OFFICE# 323-579-1173
RICHARD DIPATRI
PH# 323-854-6934

JCL TRAFFIC SERVICES
(213) 622-9775
C31-CA Lic # 805357

DATE	REVISIONS	DRAFTER: MARIO MENJIVAR
		SCALE: N.T.S.
		FILM LA: CODY PENWELL